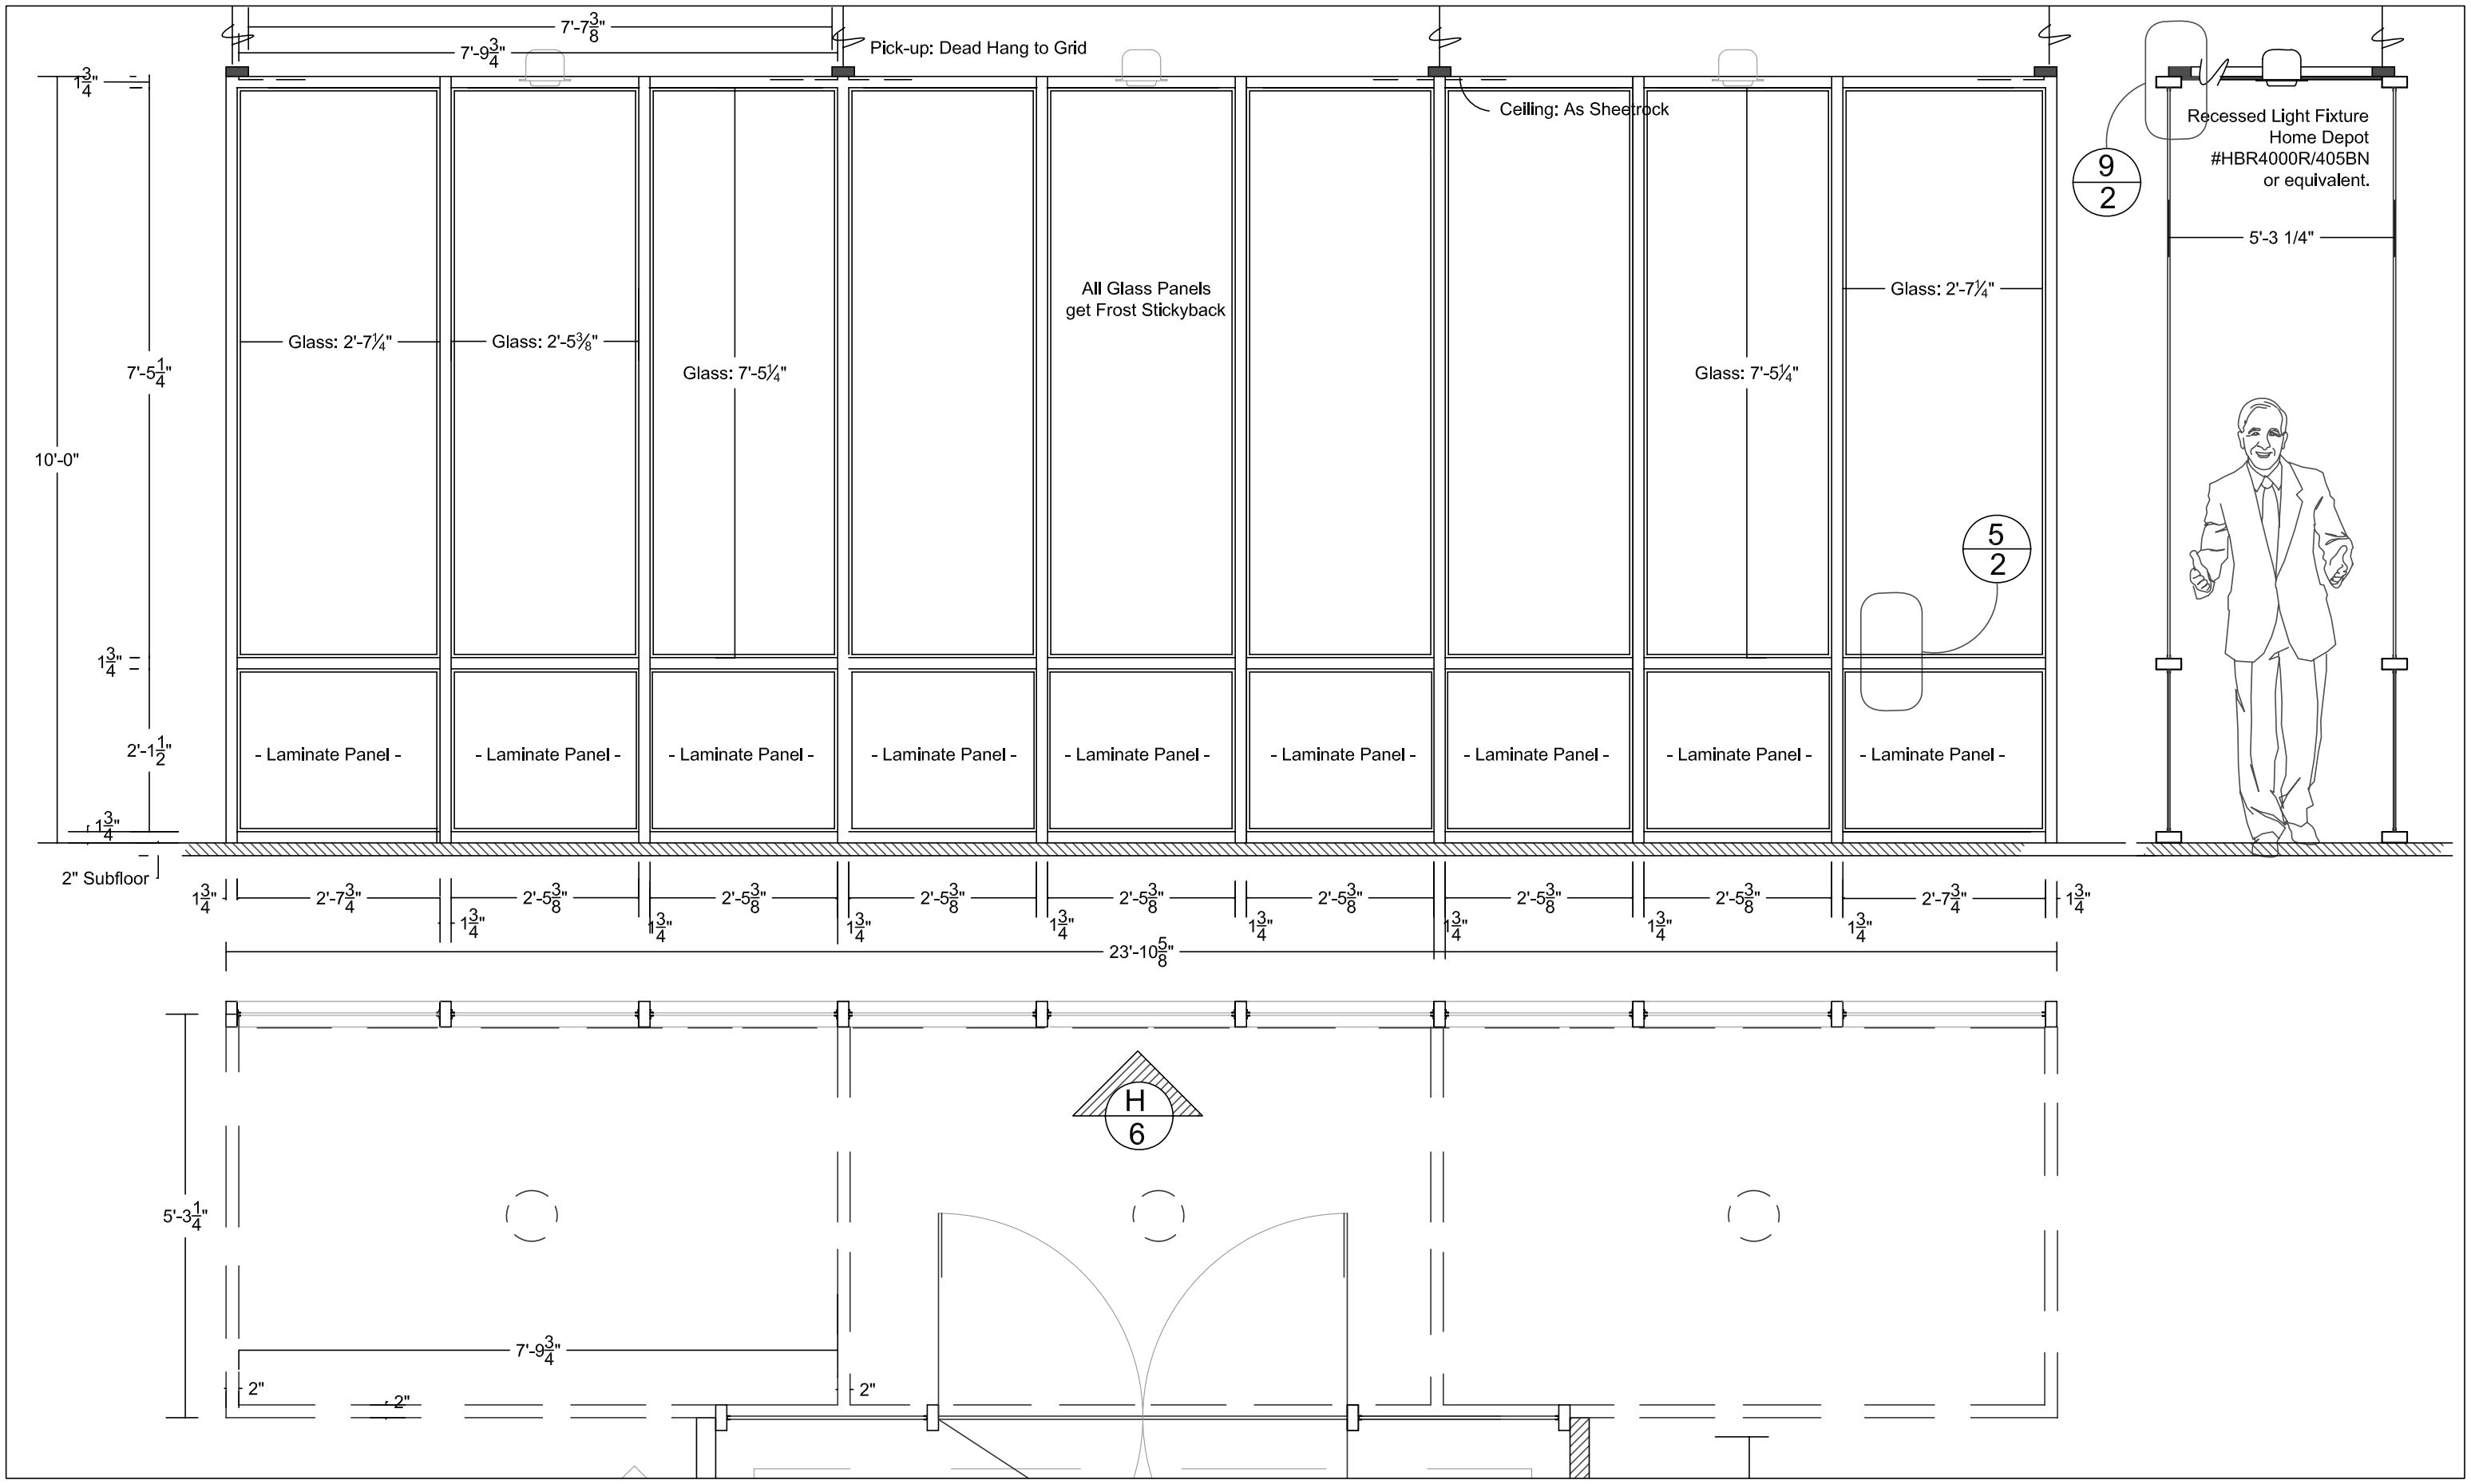

1 H-6: Elevation
Scale: 1/2" = 1'=0"

The Accidental Husband	director: GRIFFIN DUNNE	production designer: Mark Ricker art director: Ben Barraud	
	date: 11.09.06	drawn by: AF	set no:sheet no/
description: Int/Ext Elevator WNYR Studios			4: 6/12
location: Stage J - Kaufman/Astoria	shoot date: Su 1.14.07	scale: As Noted	